



Case study:
Grain House-Hayhurst and Co.

ATD. Year 3:
Collaborative Practice in BIMM

Tutor:
Andrew Bourne - andrewbourne@uwe.ac.uk

Softwares used:
Revit, InDesign, Photoshop, Twinmotion




Front External
Panoramic view



Exterior Street render




East Elevation 1:100

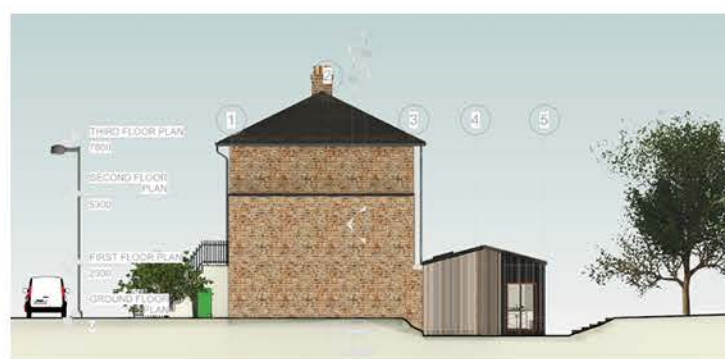

South Elevation 1:100




North Elevation 1:100

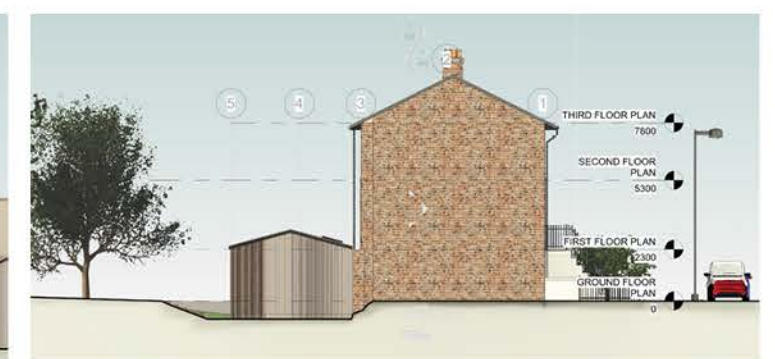

North Elevation 1:100

Scenario:


A small CIAT/CIOB practice with five architectural staff has won a bid to design and manage a new residential property for a private client. The project, which has a construction budget between £750,000 and £5,000,000, requires engagement with the UK BIM Framework. The practice has received planning approval and started on site, ensuring a smooth construction process. Draft Tender package including project information.

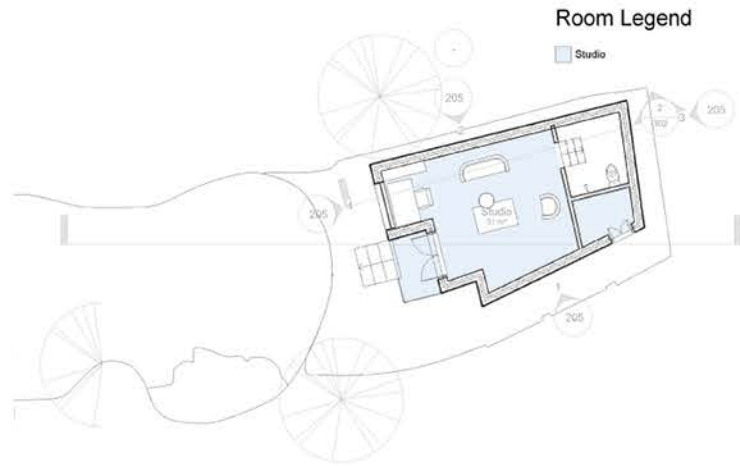


Studio Floor Plan 1:100




Rear External
Panoramic view

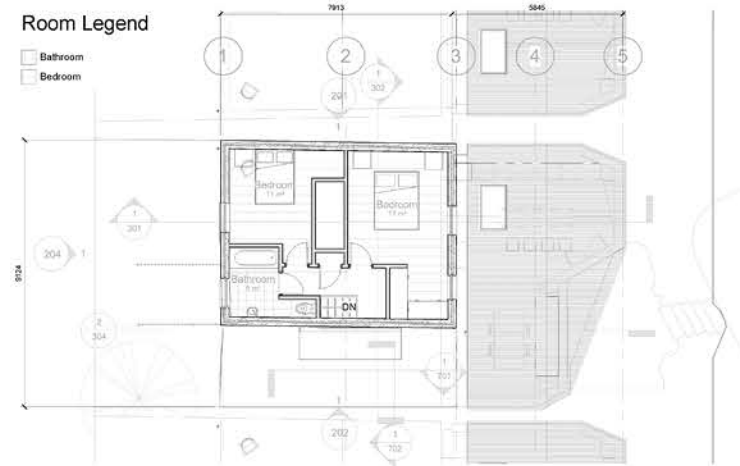

Second Floor Plan 1:100

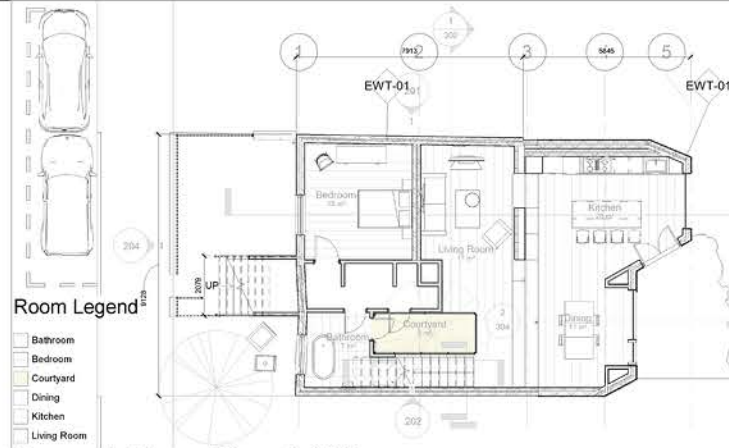


Ground Floor Plan 1:100

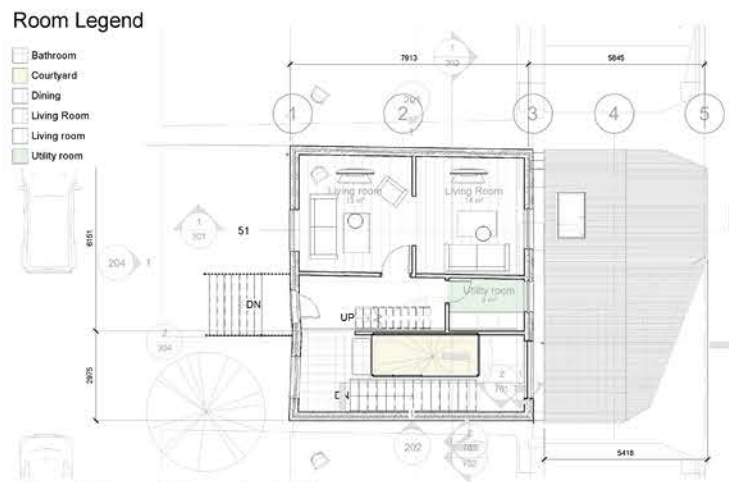

First Floor Plan 1:100



Internal
Panoramic view

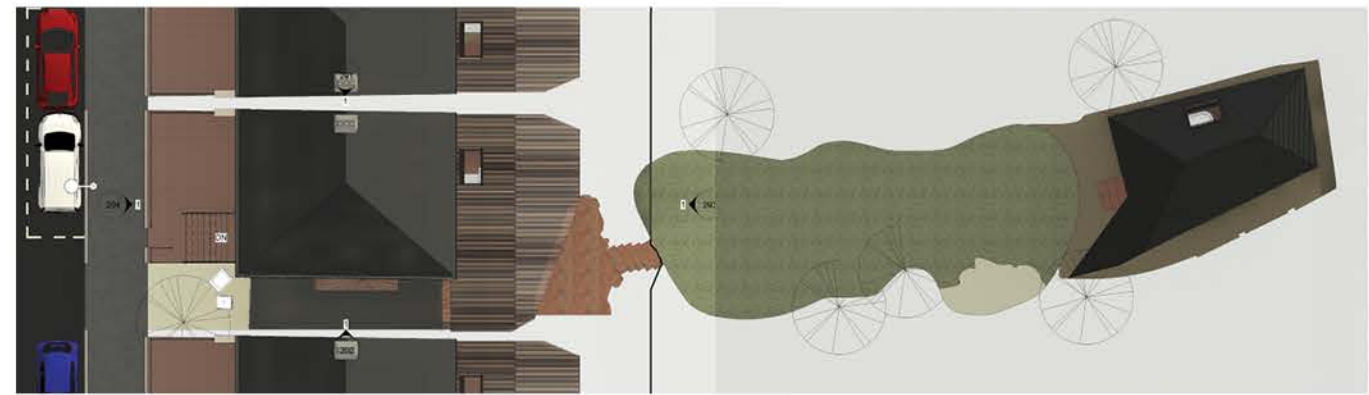


Cross-Section 1:100



Longitudinal Section 1:100



Interior Studio Render

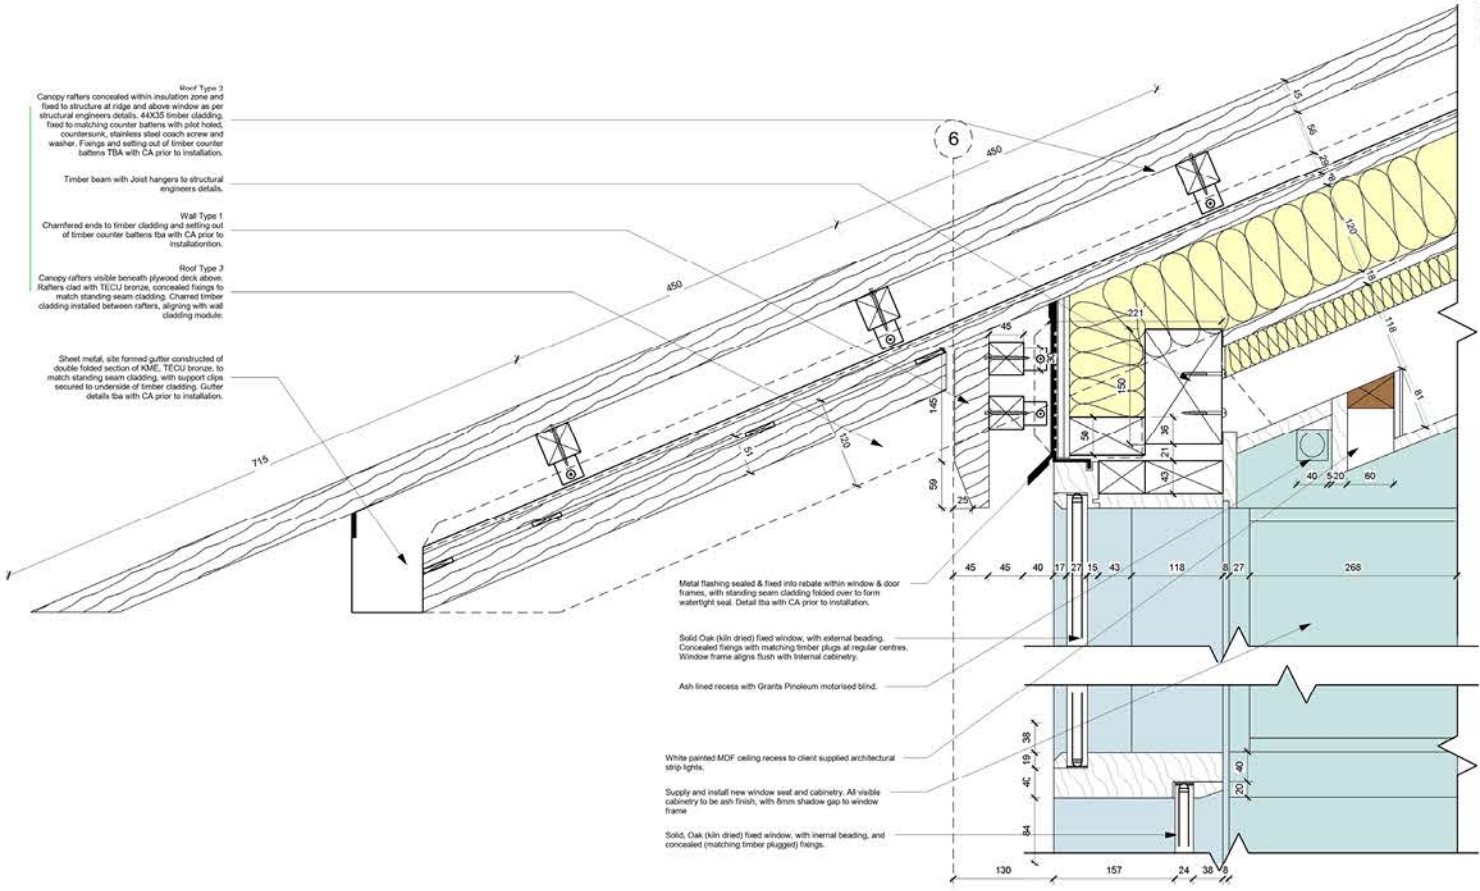

Eaves Detail (2-702)

No.	Wall Build Up Section View	Plan View
1.	 EXT_01_290mm -102.5mm Bwk -37.5 Air -37.5 Insu -100 Bk -12.5P	
2.	 EWT_02_290mm -12.5mm Bwk -100mm Bk -65.0 Air -100mm Bk -12.5mm P	
3.	 Ext_03_280mm -12.5mm Bwk -90mm Crute -65mm Air -100mm Crute -12.5mm P	
4.	 EWT_02_290mm -12.5mm Bwk -100mm Bk -65.0 Air -100mm Bk -12.5mm P	
5.	 INT_01_130mm -30mm Gwb -70mm Msd -35mm Gwb	

Wall build-up Legend

No.	Name	Section View	Floor Legend
1.	Floor-Gnd-Slab 200mm		 -20mm Tile Quarry -0.0mm Membrane -40mm Insu -60mm Air -100mm Concrete -40mm Concrete Precast
2.	Floor-Gnd-Slab 200mm		 -20mm Wood -0.0mm Membrane -40mm Insu -60mm Air -100mm Concrete -40mm Concrete Precast
3.	Floor-Gnd-Slab 200mm		 -20mm Wood -0.0mm Membrane -40mm Insu -60mm Air -100mm Concrete -40mm Concrete Precast
4.	Floor-Gnd-Slab 200mm		 -20mm Wood -0.0mm Membrane -40mm Insu -60mm Air -100mm Concrete -40mm Concrete Precast
5.	Floor-Ting 200mm		 -20mm Tile Quarry -40mm Insu -100mm Concrete -40mm Concrete Precast
6.	Floor-Timber 470mm		 -45mm Birch -80mm Insu -150mm Air -100mm Concrete -75mm Concrete Precast

Floor build-up Legend

Wall Schedule						
WT	Family and Type	Length	Uncon Height	Width	Type Mark	Area
Basic Wall	Basic Wall: EXT_01_102.5mm Bwk-37.5-Air-37.5	7417	2300	290	EWT-01	17 m²
Basic Wall	Basic Wall: EXT_01_102.5mm Bwk-37.5-Air-37.5	1429	2000	290	EWT-01	7 m²
Basic Wall	Basic Wall: EXT_01_102.5mm Bwk-37.5-Air-37.5	7381	7800	290	EWT-01	66 m²
Basic Wall	Basic Wall: EXT_01_102.5mm Bwk-37.5-Air-37.5	6204	3000	290	EWT-01	14 m²
Basic Wall	Basic Wall: EXT_01_102.5mm Bwk-37.5-Air-37.5	4226	2300	290	EWT-01	8 m²
Basic Wall	Basic Wall: EXT_01_102.5mm Bwk-37.5-Air-37.5	6017	2500	290	EWT-01	12 m²
Basic Wall	Basic Wall: EXT_01_102.5mm Bwk-37.5-Air-37.5	7912	2500	290	EWT-01	19 m²
Basic Wall	Basic Wall: EXT_01_102.5mm Bwk-37.5-Air-37.5	6038	2500	290	EWT-01	11 m²
Basic Wall	Basic Wall: EXT_01_102.5mm Bwk-37.5-Air-37.5	1682	5300	290	EWT-01	7 m²
Basic Wall	Basic Wall: EXT_01_102.5mm Bwk-37.5-Air-37.5	900	2866	290	EWT-01	3 m²
Basic Wall	Basic Wall: EXT_01_102.5mm Bwk-37.5-Air-37.5	388	8366	290	EWT-01	4 m²
Basic Wall	Basic Wall: EXT_01_102.5mm Bwk-37.5-Air-37.5	502	2866	290	EWT-01	1 m²
Basic Wall	Basic Wall: EXT_01_102.5mm Bwk-37.5-Air-37.5	7798	3330	290	EWT-01	23 m²
Basic Wall	Basic Wall: EXT_01_102.5mm Bwk-37.5-Air-37.5	2729	3000	290	EWT-01	6 m²
Basic Wall	Basic Wall: EXT_01_102.5mm Bwk-37.5-Air-37.5	4429	3000	290	EWT-01	10 m²
Basic Wall	Basic Wall: EXT_01_102.5mm Bwk-37.5-Air-37.5	7417	2300	290	EWT-01	17 m²
Basic Wall	Basic Wall: EXT_01_102.5mm Bwk-37.5-Air-37.5	7381	7800	290	EWT-01	66 m²
Basic Wall	Basic Wall: EXT_01_102.5mm Bwk-37.5-Air-37.5	6204	3000	290	EWT-01	14 m²
Basic Wall	Basic Wall: EXT_01_102.5mm Bwk-37.5-Air-37.5	6017	2500	290	EWT-01	12 m²
Basic Wall	Basic Wall: EXT_01_102.5mm Bwk-37.5-Air-37.5	7912	2500	290	EWT-01	19 m²
Basic Wall	Basic Wall: EXT_01_102.5mm Bwk-37.5-Air-37.5	6038	2500	290	EWT-01	11 m²

Wall Schedule						
WT	Family and Type	Length	Uncon Height	Width	Type Mark	Area
Basic Wall	Basic Wall: EXT_01_102.5mm Bwk-37.5-Air-37.5	6204	3000	290	EWT-01	14 m²
Basic Wall	Basic Wall: EXT_01_102.5mm Bwk-37.5-Air-37.5	6017	2500	290	EWT-01	12 m²
Basic Wall	Basic Wall: EXT_01_102.5mm Bwk-37.5-Air-37.5	7912	2500	290	EWT-01	19 m²
Basic Wall	Basic Wall: EXT_01_102.5mm Bwk-37.5-Air-37.5	6038	2500	290	EWT-01	11 m²
Basic Wall	Basic Wall: EXT_01_102.5mm Bwk-37.5-Air-37.5	1582	5300	290	EWT-01	7 m²
Basic Wall	Basic Wall: EXT_01_102.5mm Bwk-37.5-Air-37.5	900	2866	290	EWT-01	3 m²
Basic Wall	Basic Wall: EXT_01_102.5mm Bwk-37.5-Air-37.5	388	8366	290	EWT-01	4 m²
Basic Wall	Basic Wall: EXT_01_102.5mm Bwk-37.5-Air-37.5	502	2866	290	EWT-01	1 m²
Basic Wall	Basic Wall: EXT_01_102.5mm Bwk-37.5-Air-37.5	7798	3330	290	EWT-01	23 m²
Basic Wall	Basic Wall: EXT_01_102.5mm Bwk-37.5-Air-37.5	2729	3000	290	EWT-01	6 m²
Basic Wall	Basic Wall: EXT_01_102.5mm Bwk-37.5-Air-37.5	4429	3000	290	EWT-01	10 m²
Basic Wall	Basic Wall: EXT_01_102.5mm Bwk-37.5-Air-37.5	7417	2300	290	EWT-01	17 m²
Basic Wall	Basic Wall: EXT_01_102.5mm Bwk-37.5-Air-37.5	7381	7800	290	EWT-01	66 m²
Basic Wall	Basic Wall: EXT_01_102.5mm Bwk-37.5-Air-37.5	6204	3000	290	EWT-01	14 m²
Basic Wall	Basic Wall: EXT_01_102.5mm Bwk-37.5-Air-37.5	6017	2500	290	EWT-01	12 m²
Basic Wall	Basic Wall: EXT_01_102.5mm Bwk-37.5-Air-37.5	7912	2500	290	EWT-01	19 m²
Basic Wall	Basic Wall: EXT_01_102.5mm Bwk-37.5-Air-37.5	6038	2500	290	EWT-01	11 m²

Project Name	Grain House	Sheet Name	Wall Schedule	CODE	STATUS	SUSTAINABILITY DESCRIPTION	PURPOSE OF ISSUE
Author	Ambrosius Lipine	Date	Issue Date	Project Number	Scale	@ A3	
Student Number	Designer	Drawn by	Checker	REV			
Client Name	Owner	Drawn by	Checker	REV			
Location	314 Stamford Rd, London SE1 4AP						
Module/Subject Year	SEM YEAR 3	DRAWING NUMBER	504				

Example of Wall Schedule and Preview of information on Construction sheet

Stair Short Section - Callout 1	
1	1:20
Project Name	Grain House
Author	Ambrosius Lipine
Student Number	Designer
Client Name	Owner
Location	314 Stamford Rd, London SE1 4AP
Module/Subject Year	SEM YEAR 3
Sheet Name	Staircase Detail
Date	Issue Date
Project Number	Scale
Drawn by	Checker
REV	

Staircase Information	
No.	Description
1	Staircase

Table 11 Rise and going	
Rise*	Going**
Minimum [mm]	Maximum [mm]
150	220

Staircase Information. Information about Document K Building Regulations